


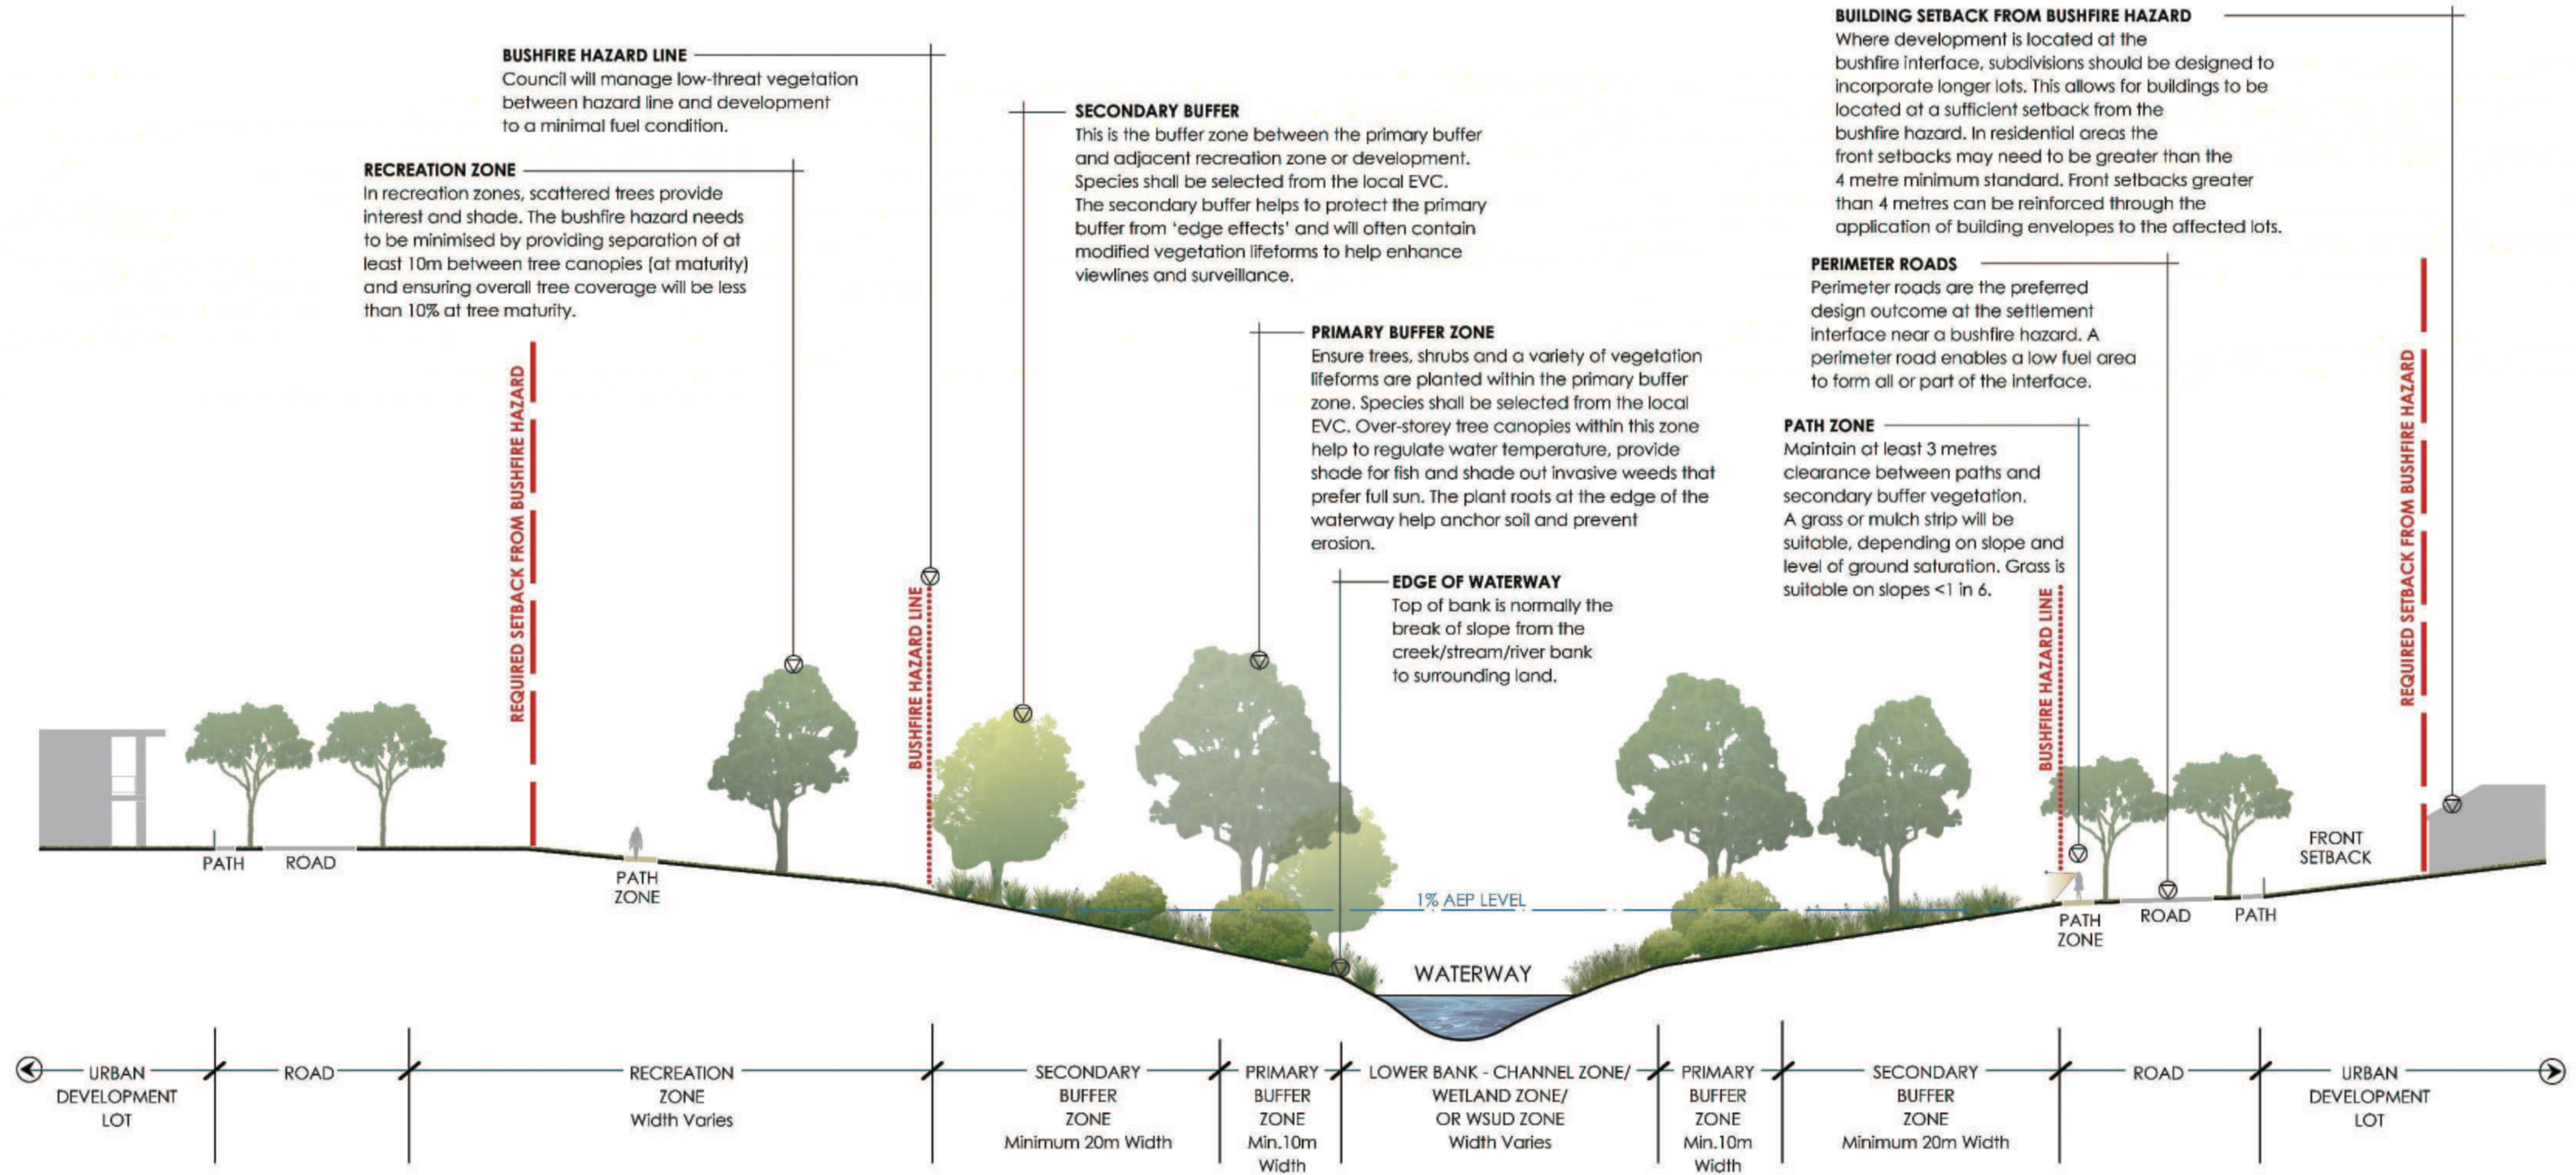

- NOTES:
- This is a schematic section extracted from **Figure 5** of **Waterway Management Plan Guidelines for Urban Developments in Gippsland, 2024**, and only to illustrate overall landscape spatial relationships and indicative planting zones.
 - Planting schedule to be prepared at next stage of design development. Proposed vegetation to be in accordance with the identified EVC (Ecological Vegetation Class) and bioregion of the site and Latrobe and WGCMA Guidelines.

Typical Waterway Section

Traralgon East Bulky Goods
Client: BFN Developments

Project Number: 2001735
Drawn by: N.N
Checked by: S.K

Revision: C
Issued: 01.07.2026

Scale: NTS

BW
Beveridge Williams

1 Glenferrie Road
(PO Box 61)
Malvern VIC 3144
E: melbourne@bevwill.com.au
P: (03) 9524 8888